CORPS OF ENGINEERS

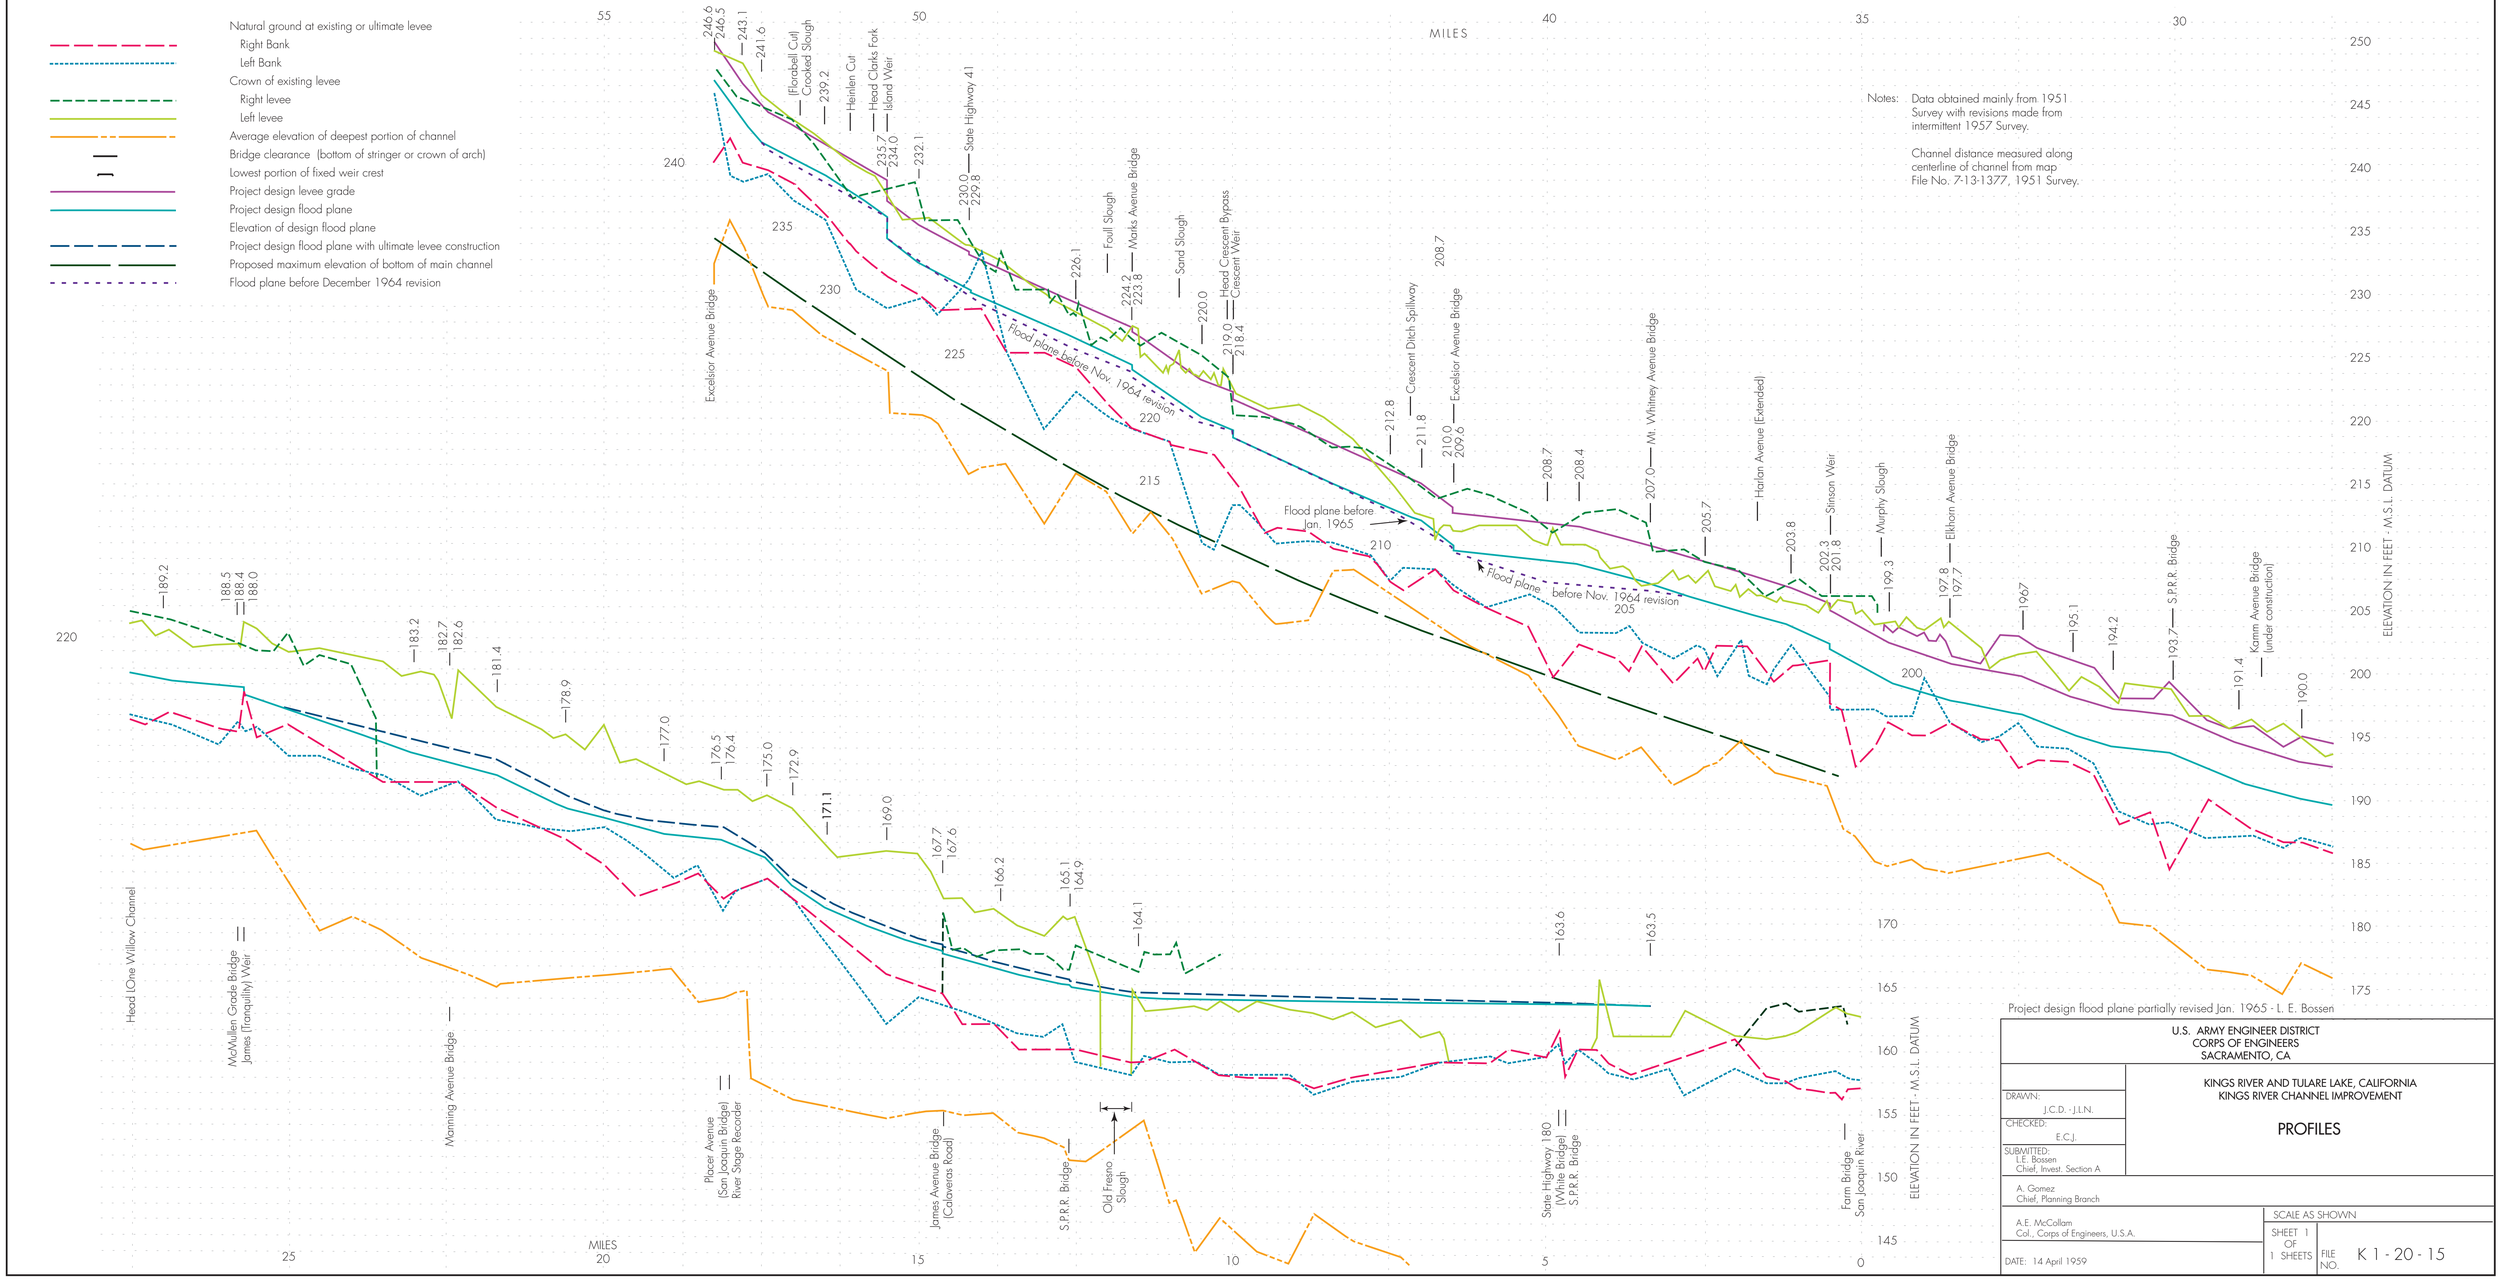

Project design flood plane partially revised Jan. 1965 - L. E. Bossen

U.S. ARMY ENGINEER DISTRICT
CORPS OF ENGINEERS
SACRAMENTO, CA

KINGS RIVER AND TULARE LAKE, CALIFORNIA
KINGS RIVER CHANNEL IMPROVEMENT

PROFILES

DRAWN: J.C.D. - J.L.N.
CHECKED: E.C.J.
SUBMITTED: L.E. Bossen, Chief, Invest. Section A
A. Gomez, Chief, Planning Branch
A.E. McCollam, Col., Corps of Engineers, U.S.A.
DATE: 14 April 1959

SCALE AS SHOWN
SHEET 1 OF 1 SHEETS
FILE NO. K 1 - 20 - 15

PLATE III
Re-created 2006