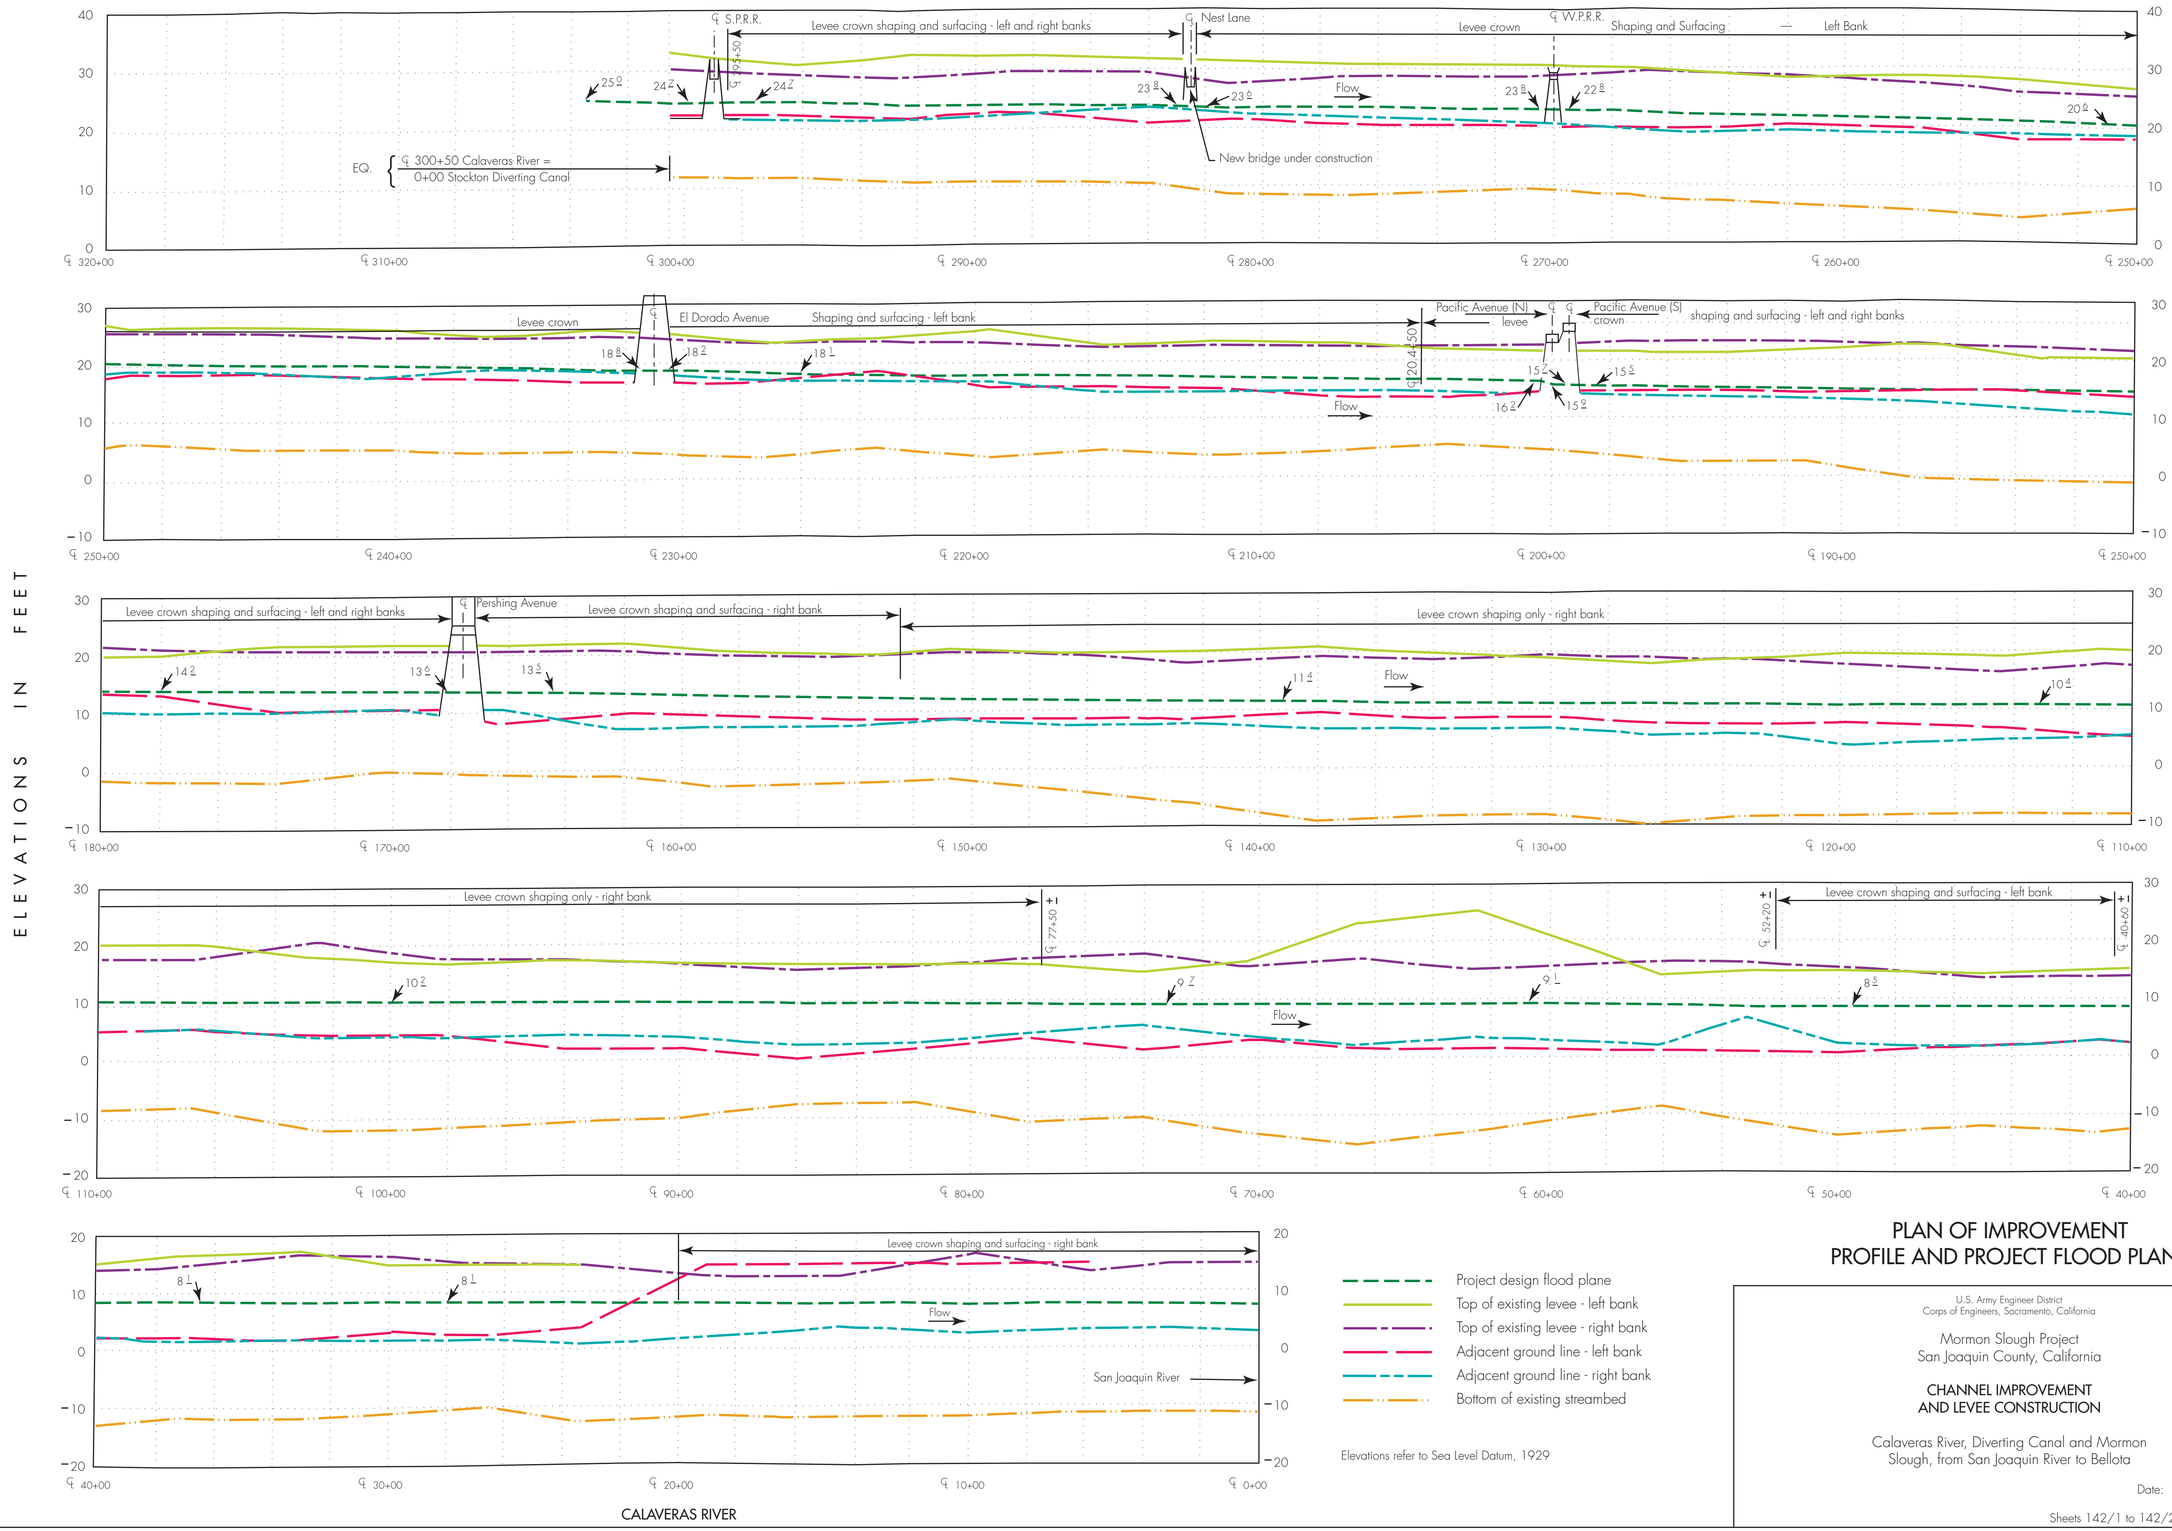


# PLAN OF IMPROVEMENT
# PROFILE AND PROJECT FLOOD PLANE

U.S. Army Engineer District
Corps of Engineers, Sacramento, California

Mormon Slough Project
San Joaquin County, California

**CHANNEL IMPROVEMENT AND LEVEE CONSTRUCTION**

Calaveras River, Diverting Canal and Mormon Slough, from San Joaquin River to Bellota

Date: 19 November, 1965
File No. 3-20-142
Sheets 142/1 to 142/20 Sheet no. 142/3