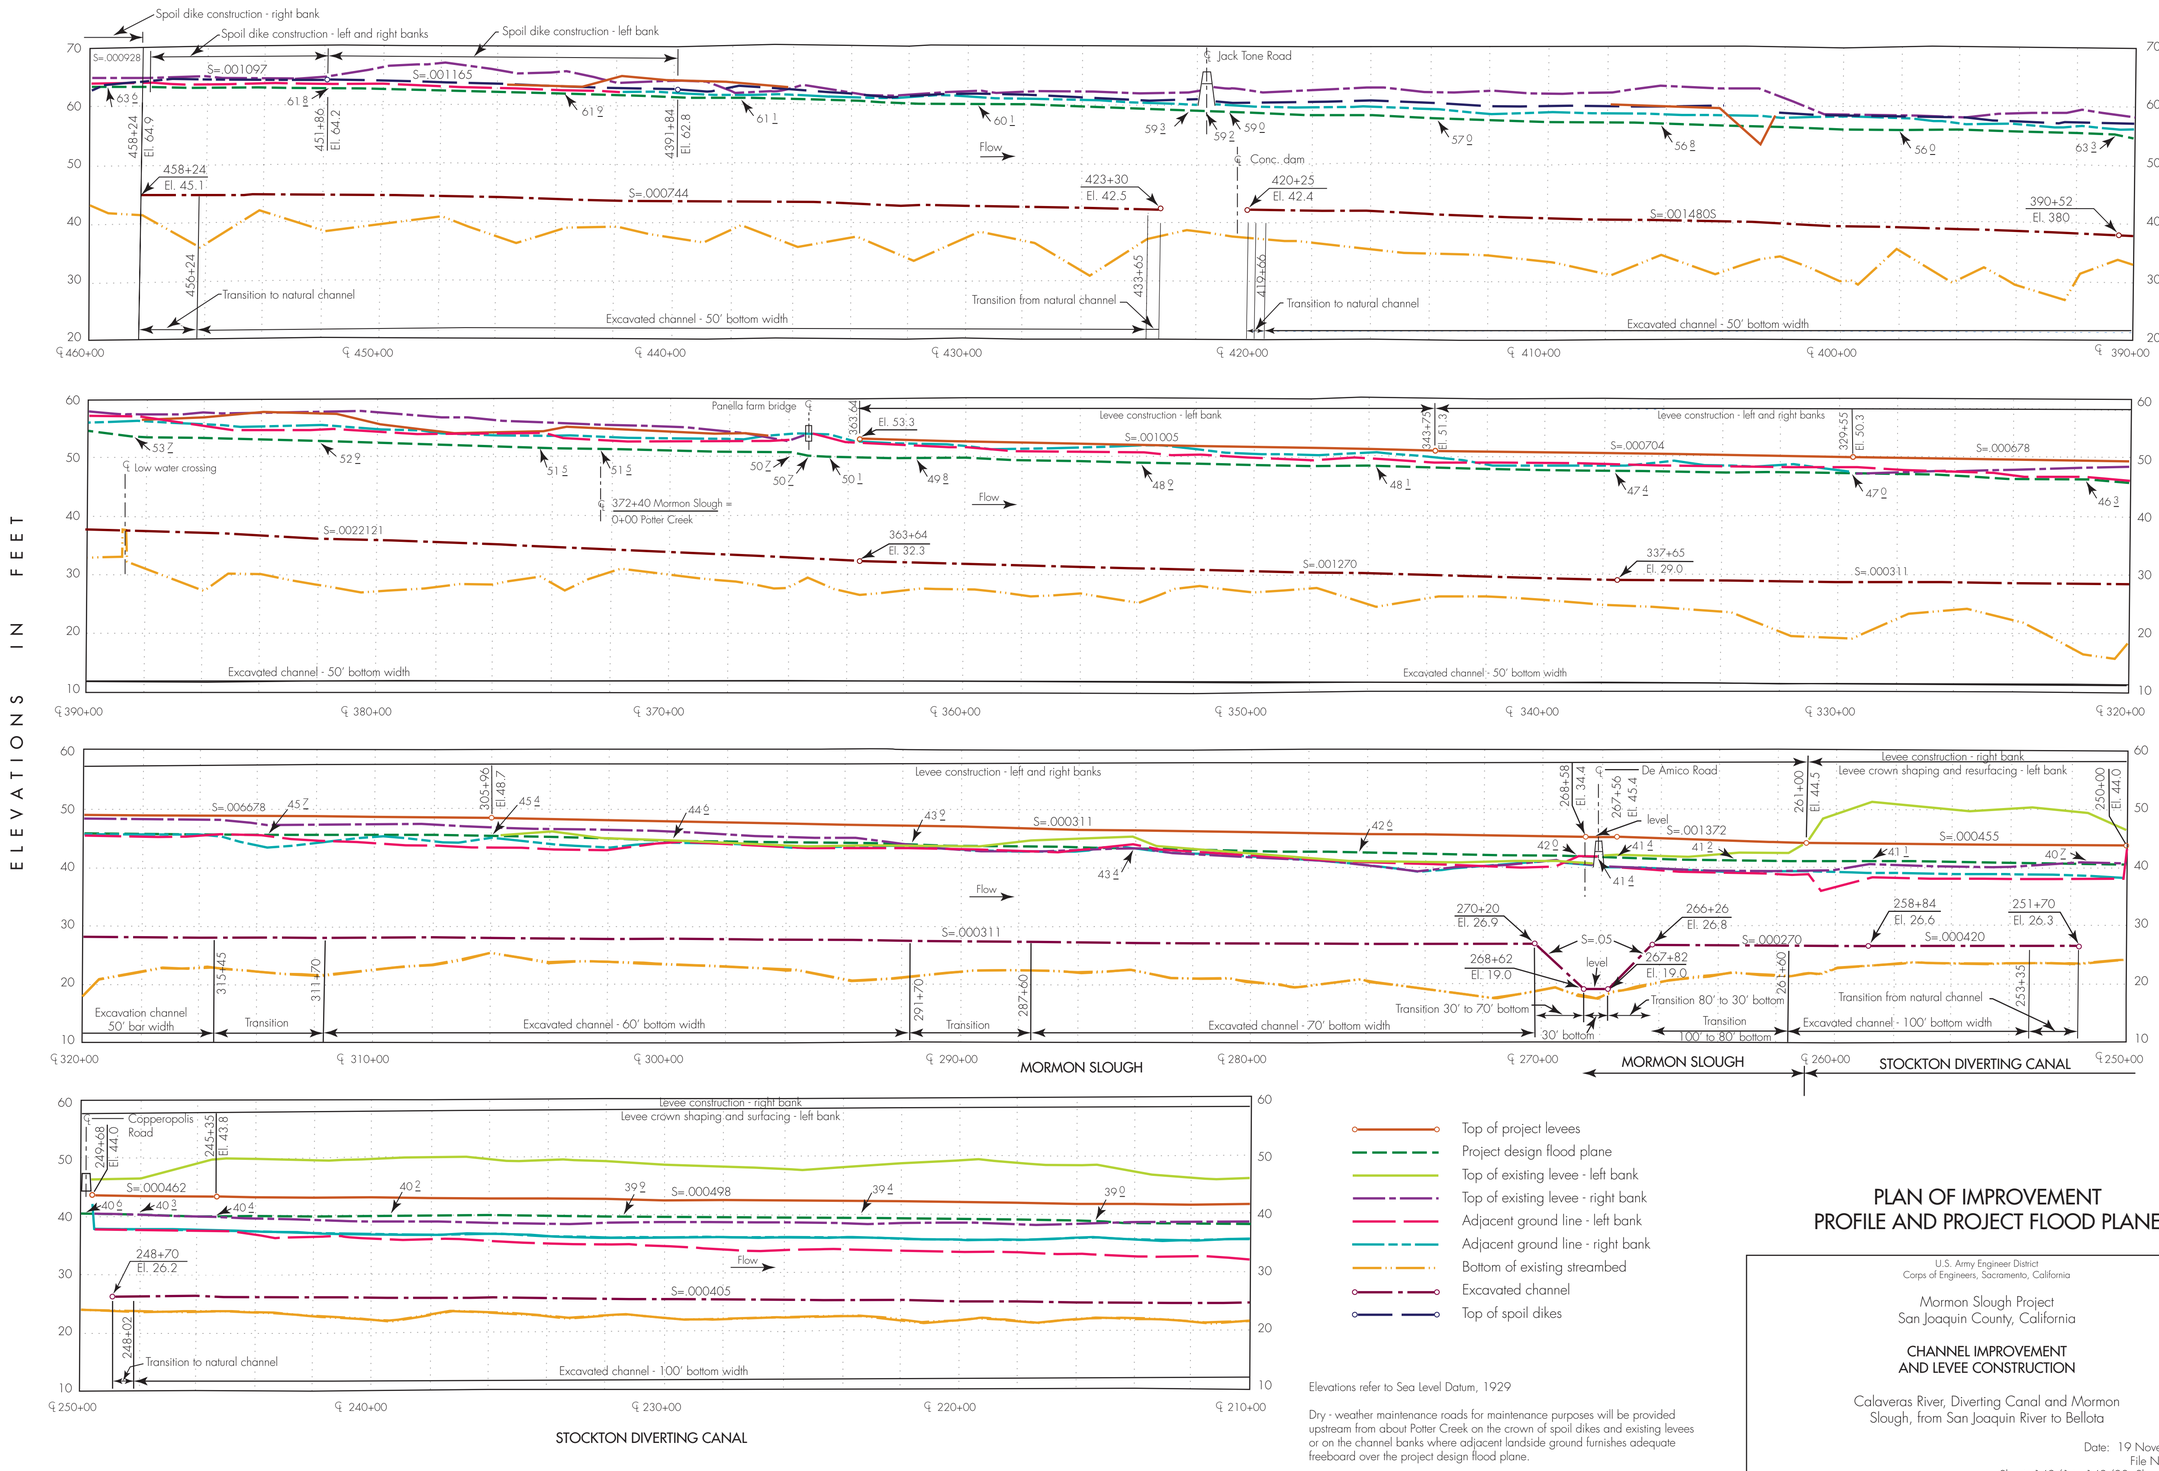

Elevations refer to Sea Level Datum, 1929

Dry - weather maintenance roads for maintenance purposes will be provided upstream from about Potter Creek on the crown of spoil dikes and existing levees or on the channel banks where adjacent landside ground furnishes adequate freeboard over the project design flood plane.

PLAN OF IMPROVEMENT
PROFILE AND PROJECT FLOOD PLANE

U.S. Army Engineer District
Corps of Engineers, Sacramento, California

Mormon Slough Project
San Joaquin County, California

CHANNEL IMPROVEMENT AND LEVEE CONSTRUCTION

Calaveras River, Diverting Canal and Mormon Slough, from San Joaquin River to Bellota

Date: 19 November, 1965
File No. 3-20-142
Sheets 142/1 to 142/20 Sheet no. 142/5