CORPS OF ENGINEERS

U.S. ARMY

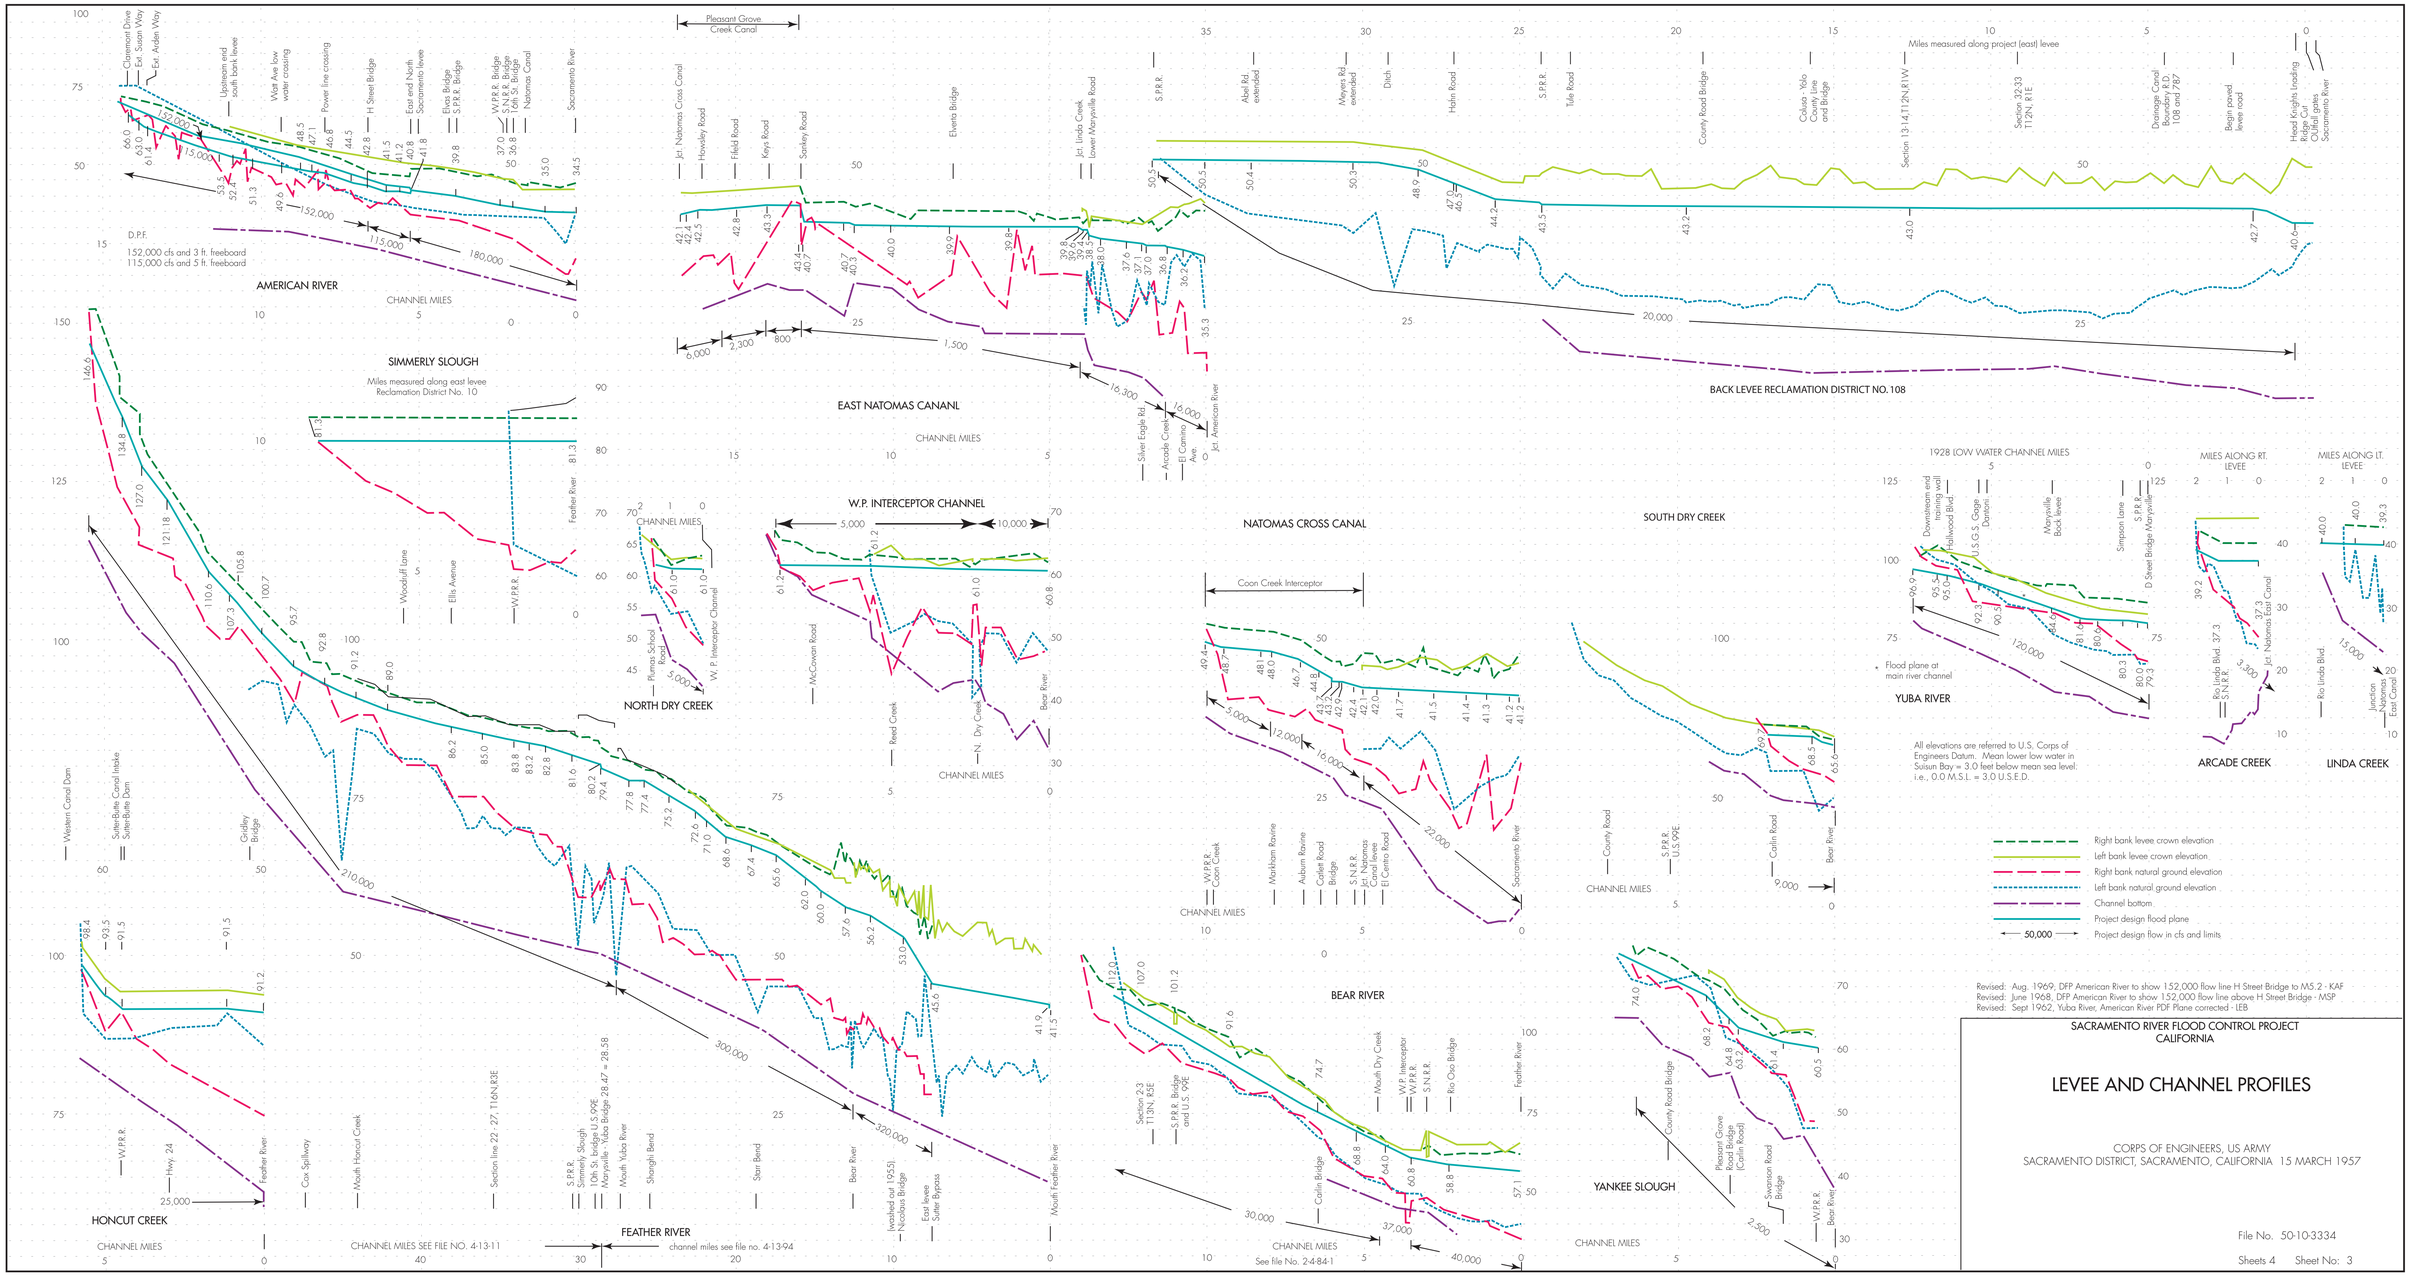

Revised: Aug. 1969, DFP American River to show 152,000 flow line H Street Bridge to M5.2 - KAF
Revised: June 1968, DFP American River to show 152,000 flow line above H Street Bridge - MSP
Revised: Sept 1962, Yuba River, American River PDF Plane corrected - LEB

SACRAMENTO RIVER FLOOD CONTROL PROJECT
CALIFORNIA

LEVEE AND CHANNEL PROFILES

CORPS OF ENGINEERS, US ARMY
SACRAMENTO DISTRICT, SACRAMENTO, CALIFORNIA 15 MARCH 1957

File No. 50-10-3334

Sheets 4 Sheet No: 3