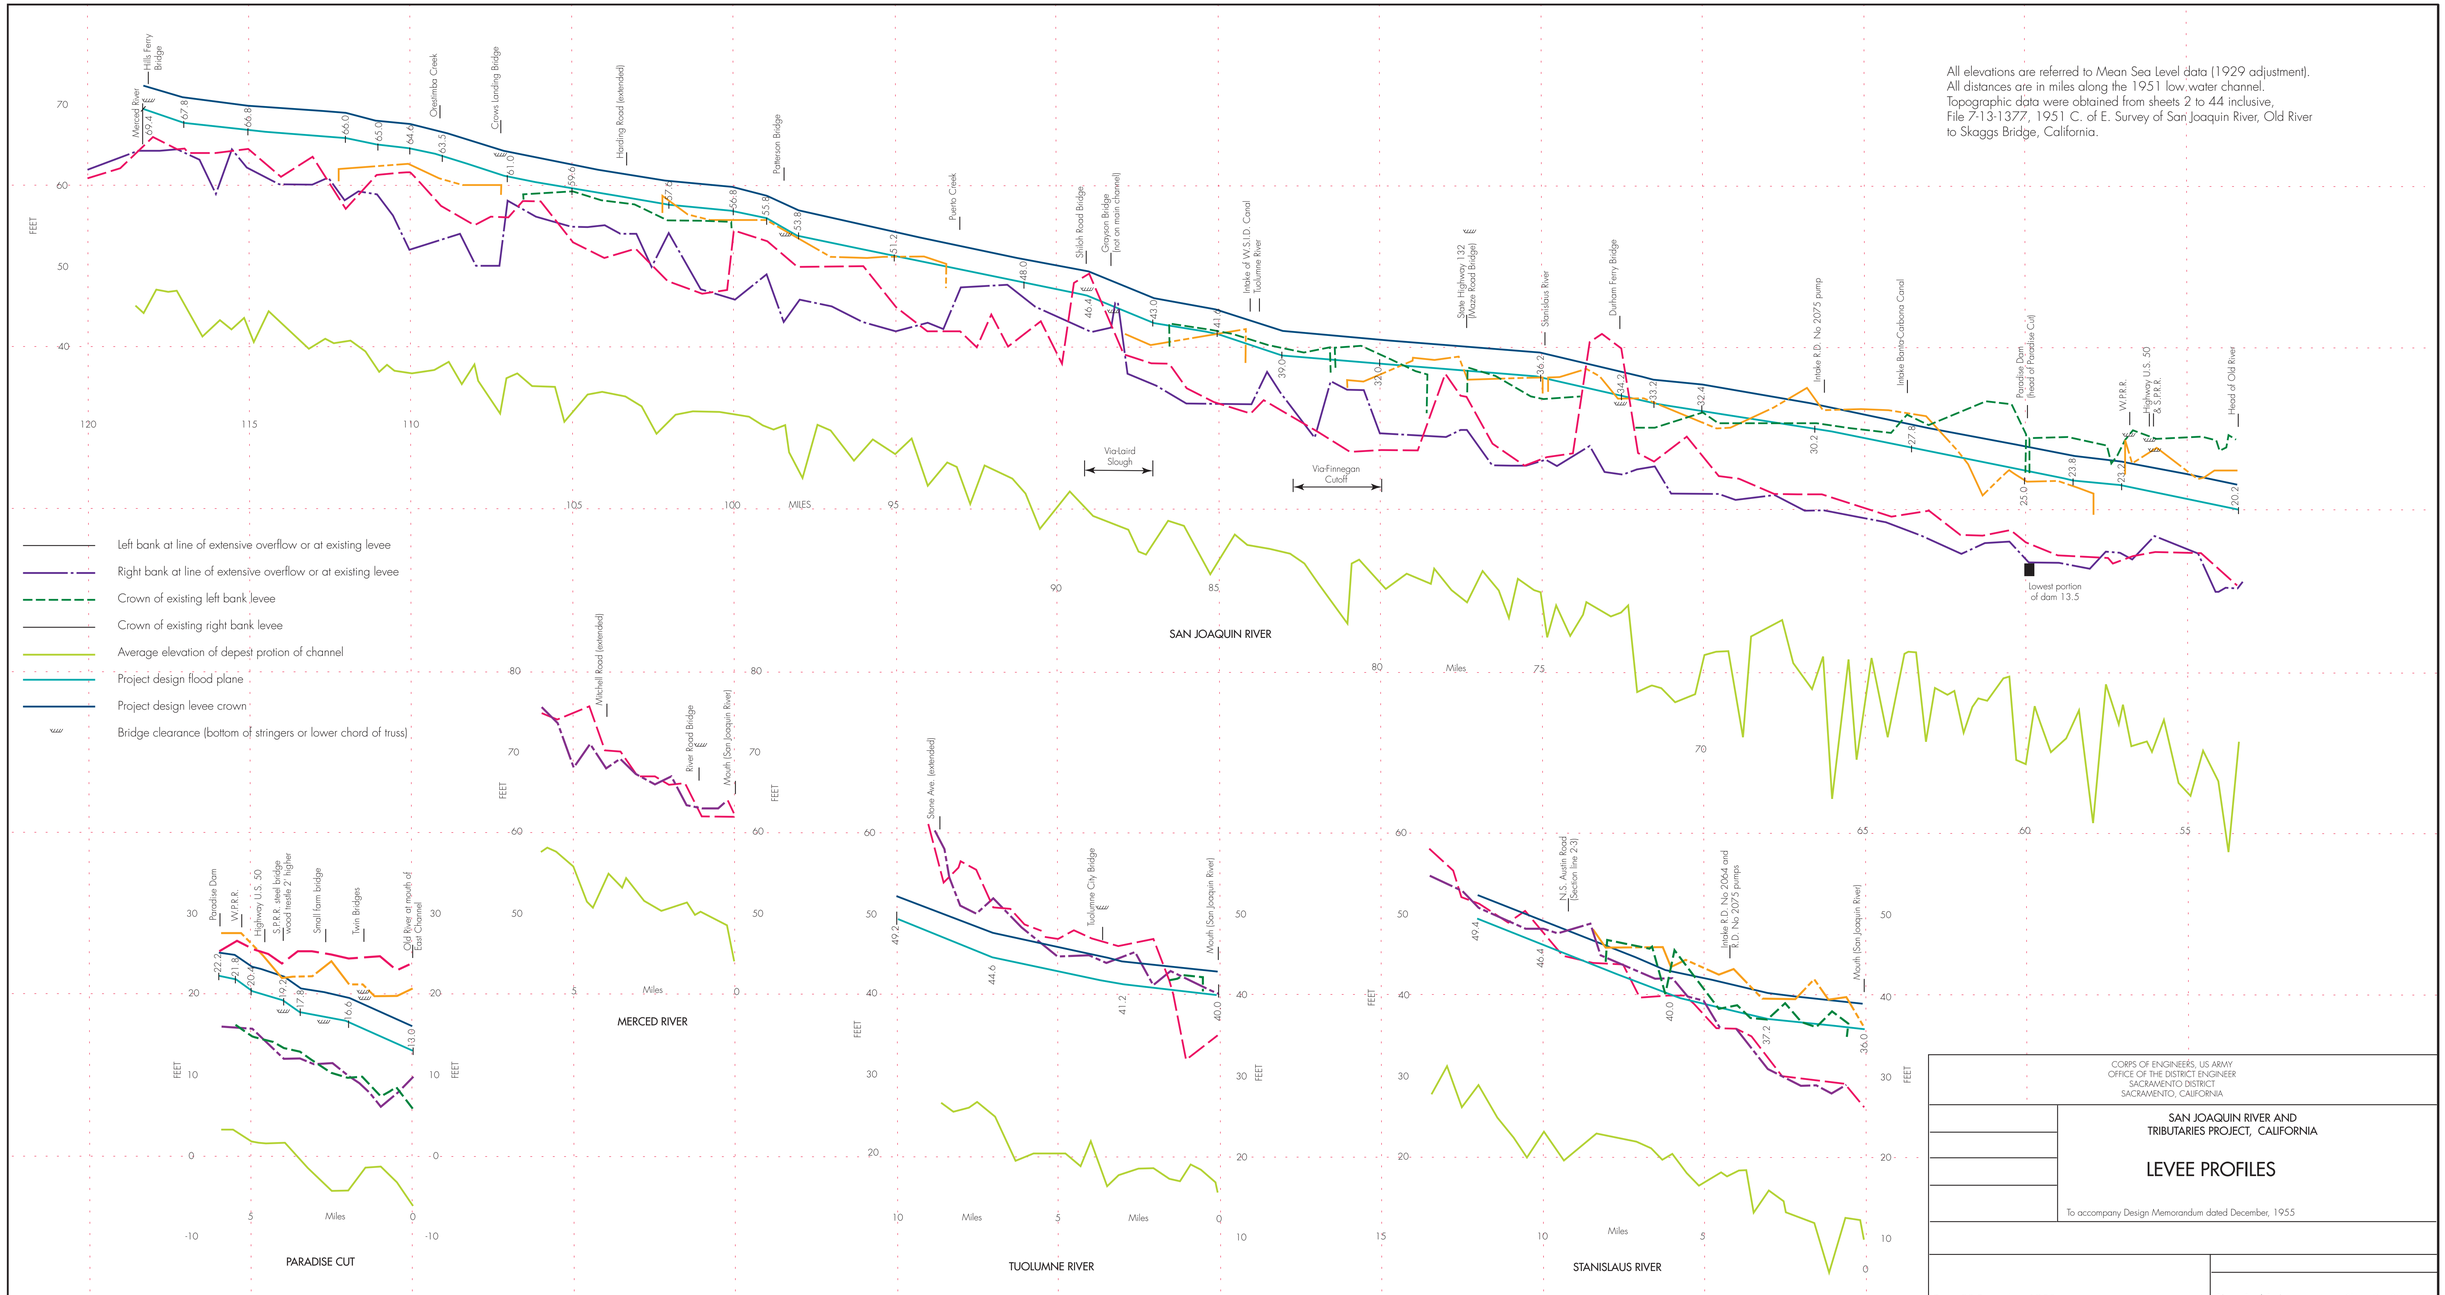

CORPS OF ENGINEERS, US ARMY
OFFICE OF THE DISTRICT ENGINEER
SACRAMENTO DISTRICT
SACRAMENTO, CALIFORNIA

SAN JOAQUIN RIVER AND TRIBUTARIES PROJECT, CALIFORNIA

LEVEE PROFILES

To accompany Design Memorandum dated December, 1955

Date 23 December, 1955

Sheet 1 of 1 sheet

Sheet SJ - 20 - 60